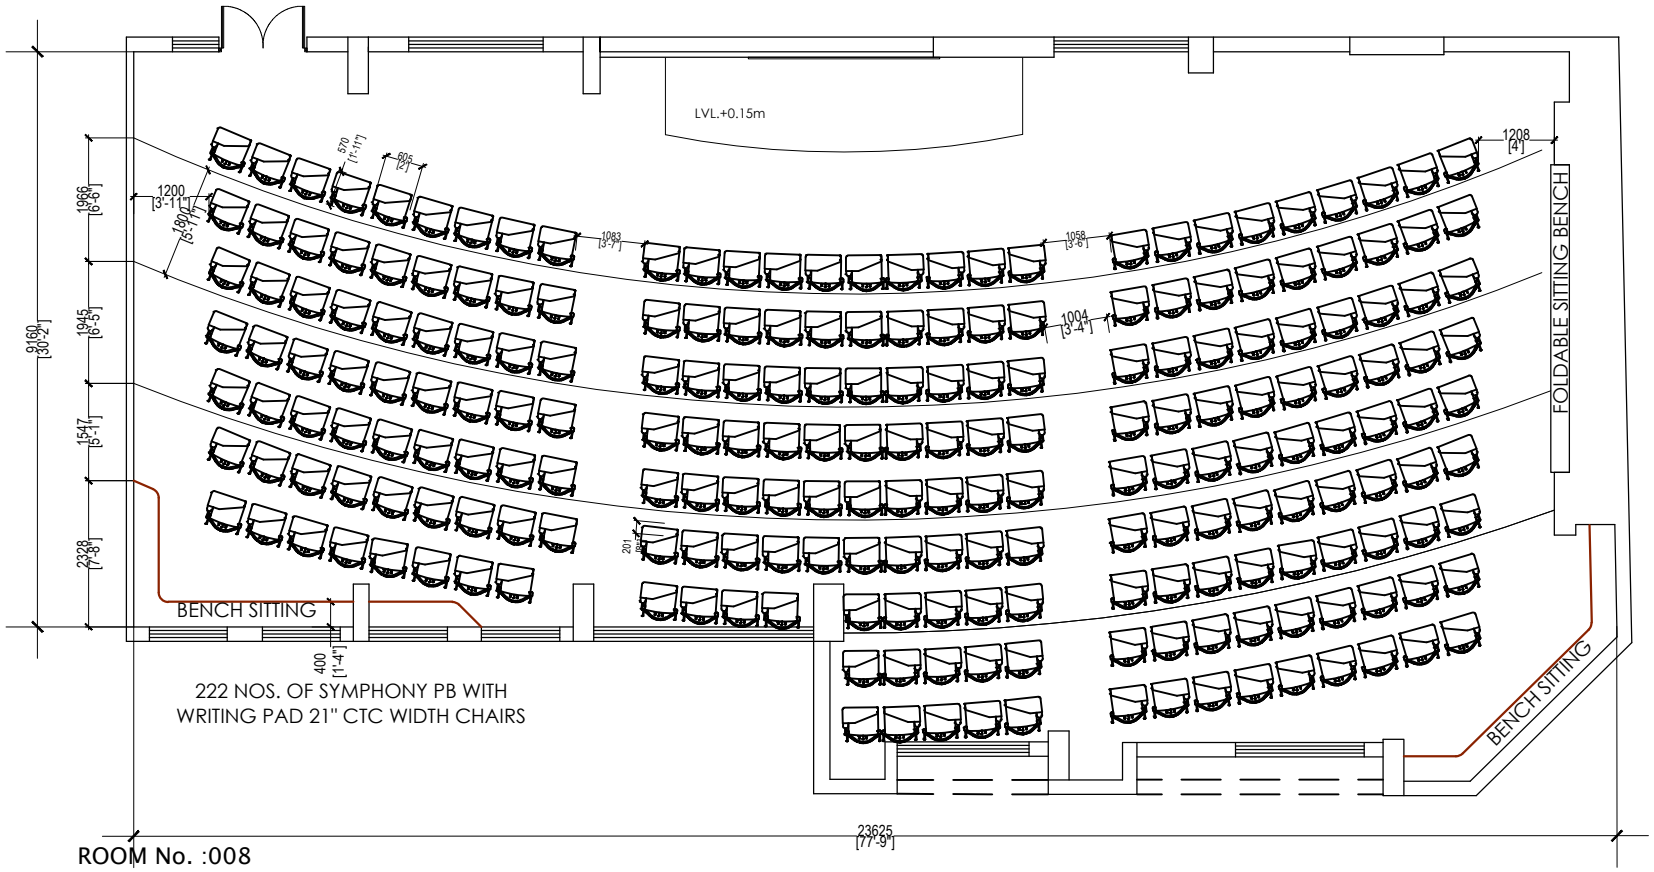

222 NOS. OF SYMPHONY PB WITH
WRITING PAD 21" CTC WIDTH CHAIRS

ROOM No. :008

OPTION 1

WORKING DRAWINGS			
NO.	DESCRIPTION	DATE	DRAWN BY

REVISIONS

DATE	DWG. NO.	REV. NO.	NO. OF PRINTS

DISTRIBUTION OF PRINTS

General Notes

NOTE:-

DATE	11-03-2024
DATE	1:100
DRAWN	CK
CHECK	PP
APPROVED	PP
SHEET SIZE	A4- 297 mm x 210 mm

CLIENT

SPIT

PROJECT

INTERIOR DESIGN FOR SPIT.

DESIGN IDEAS

2, SIBER RANG BUILDING, GROUND FLOOR,
CHANDAVARKAR ROAD, OPP BANK OF BARODA,
CENTRAL MATUNGA, MUMBAI-19
TELE : 24197878,24131772

SHEET TITLE: SEMINAR HALL

PROJECT NO.: DI/INT/SPIT/SEM/01

SHEET NO.: R-1